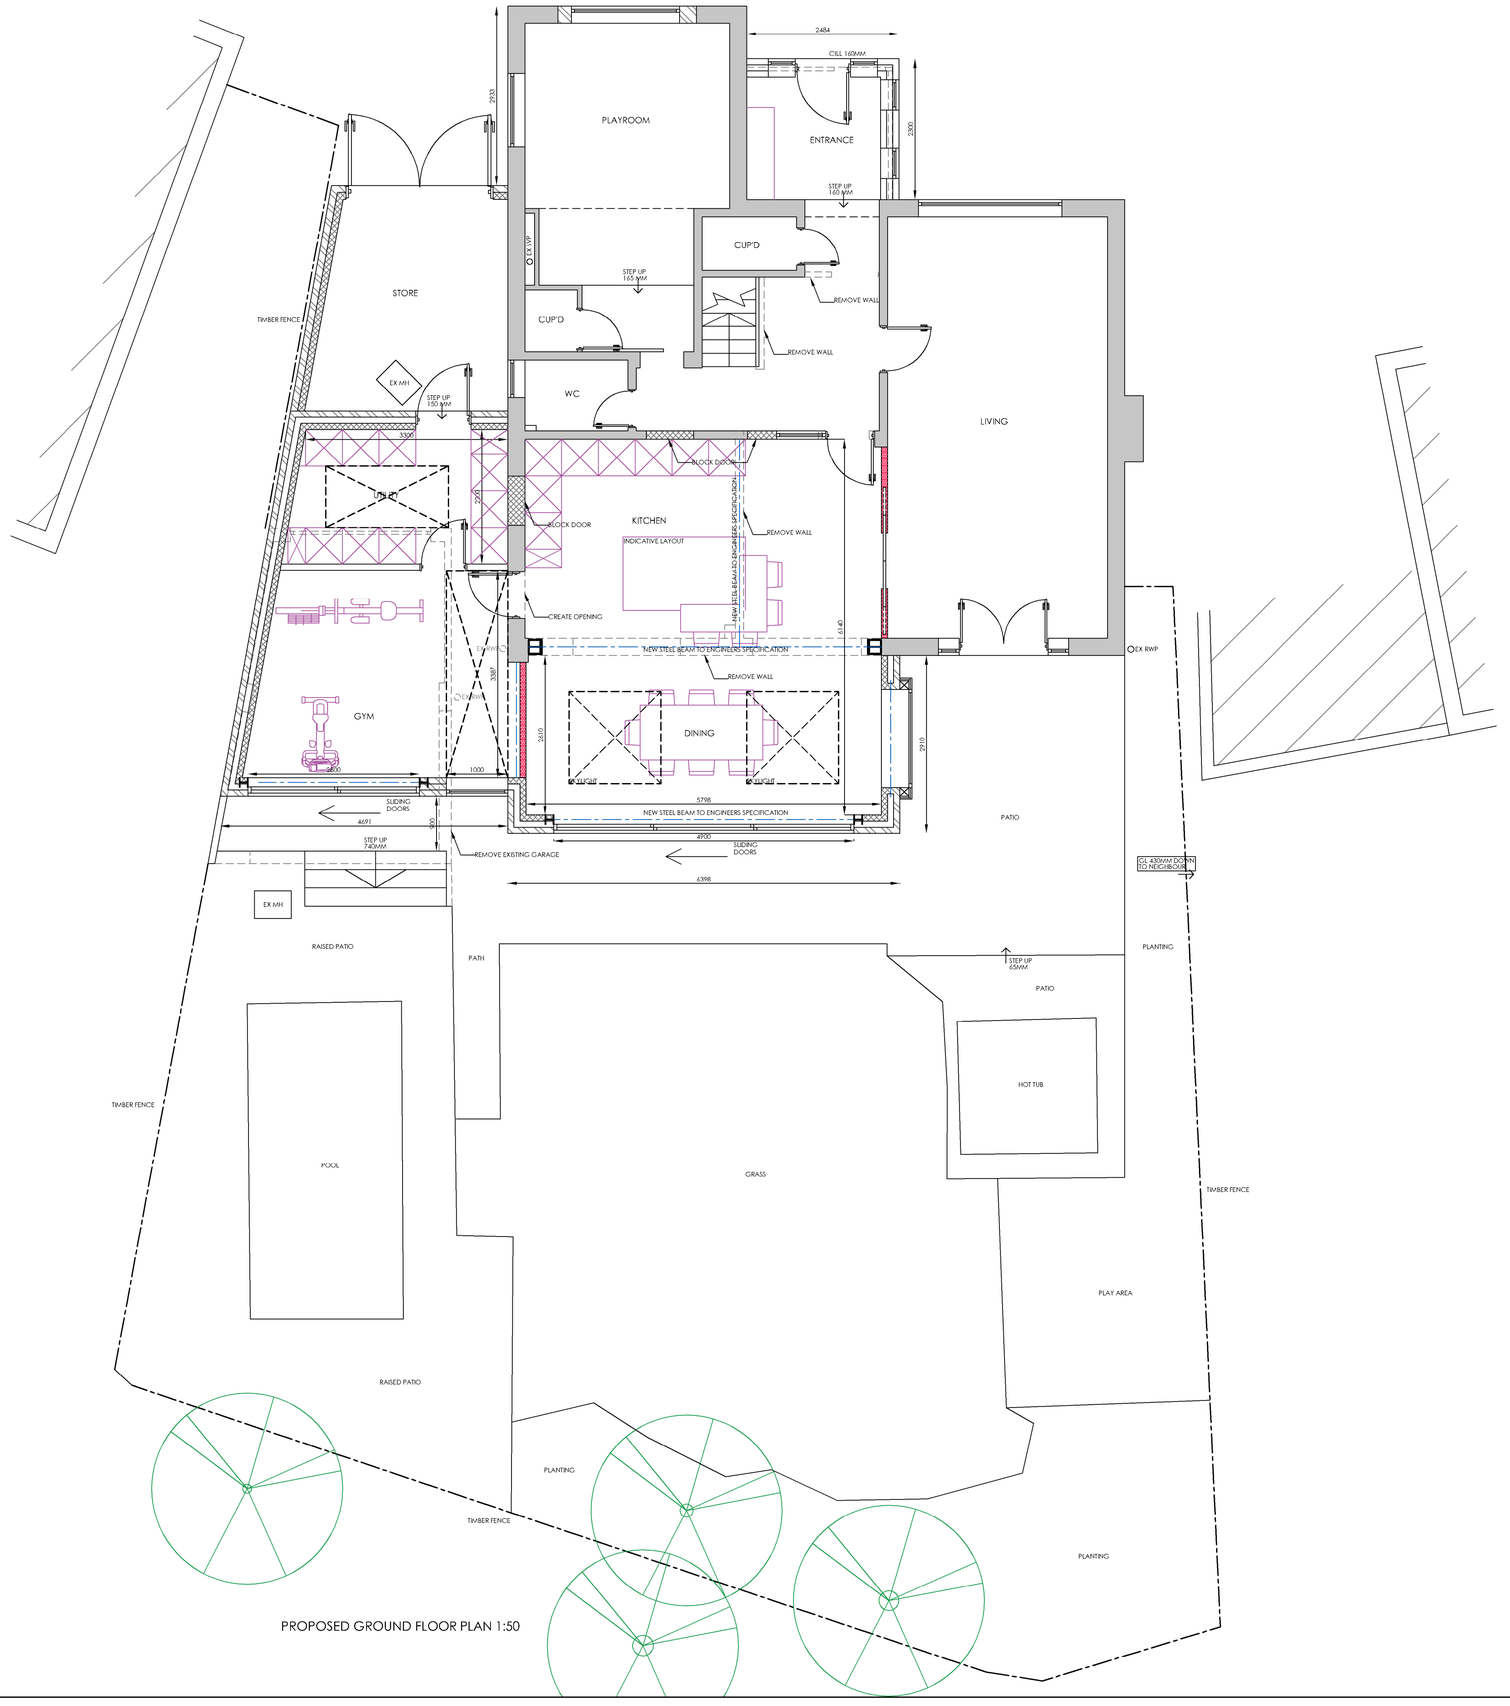

PROPOSED GROUND FLOOR PLAN 1:50

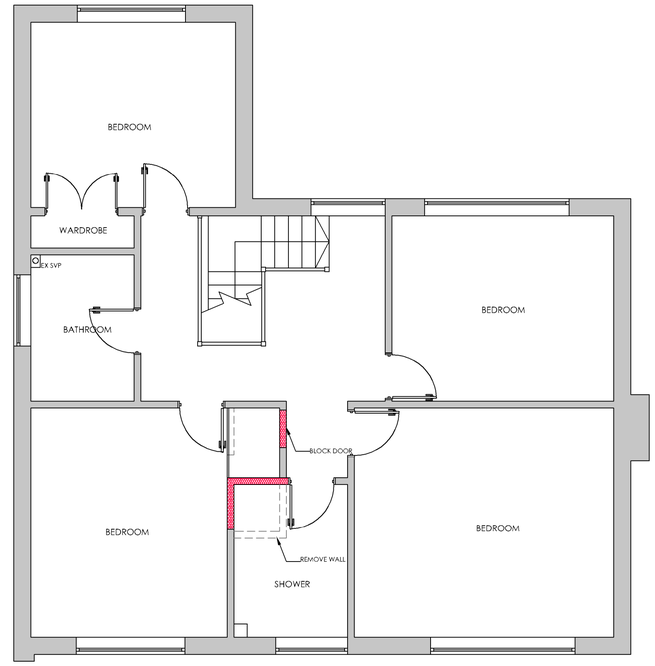

PROPOSED FIRST FLOOR PLAN 1:50

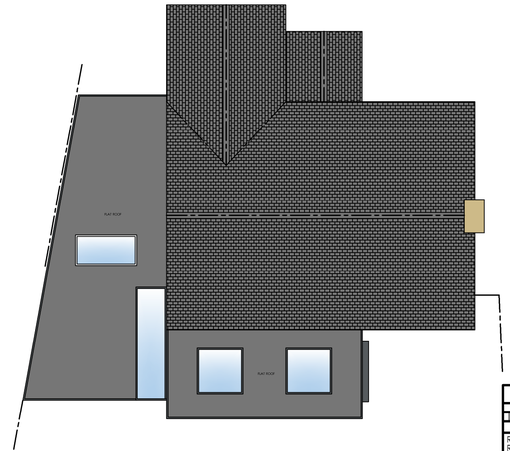

PROPOSED ROOF PLAN 1:100

Ordnance Survey (c) Crown Copyright 2020. All rights reserved. Licence number 100022432

BLOCK PLAN 1:500

A1

www.theartofbuilding.co.uk

1M 2M 3M 4M 5M 6M 7M 8M 9M
SCALE @ 1:100
1M 2M SCALE @ 1:200 3M 4M

REVISION :
REV A - 20/04/20 - CLIENT AMENDMENTS
REV B - 04/05/20 - CLIENT AMENDMENTS
REV C - 26/05/20 - CLIENT AMENDMENTS
REV D - 27/05/20 - CLIENT AMENDMENTS
REV E - 05/06/20 - PLANNING SUBMISSION

DRAWING :
PROPOSED FLOOR PLANS

DATE :
DEC 19

PROJECT :
PROPOSED SINGLE STOREY SIDE &REAR EXTENSION

SCALE @ A1 :
VARIES

CLIENT : MR & MRS RICHARDSON

SITE ADDRESS : 9 ALL SAINTS ROAD
THURCASTON
LE7 7JD

DRAWING No.
19-137.2

ALL DIMENSIONS TO BE CHECKED ON SITE PRIOR TO COMMENCEMENT. PLANS TO BE SCALED FOR PLANNING PURPOSES ONLY. ANY DEVIATIONS FROM PLANS OR STRUCTURAL ALTERATIONS ARE TO BE NOTIFIED IMMEDIATELY OR WILL BE CLAIMED OUT AT THE CLIENTS RISK. ANY DISCREPANCIES TO BE REPORTED TO THE ARCHITECT BEFORE WORK COMMENCES. ALL DRAWINGS ARE TO BE READ IN CONJUNCTION WITH ALL OTHER RELEVANT INFORMATION. THIS DRAWING REMAINS THE COPYRIGHT OF THE ART OF BUILDING LTD AND MUST NOT BE REPRODUCED OR ISSUED WITHOUT PRIOR CONSENT. THE DRAWING REMAINS THE PROPERTY OF THE ART OF BUILDING LTD UNTIL PAID FOR IN FULL BY CLIENT. UNTIL PAID FOR IN FULL THIS DRAWING IS NOT TO BE BUILT FROM WITHOUT PERMISSION FROM THE ART OF BUILDING LTD
ANY REVISED DRAWINGS OR ADDITIONAL STRUCTURAL DESIGNS REQUESTED AFTER AGREED DESIGN OR LOCAL AUTHORITY APPROVED HAVE BEEN CARRIED OUT FROM AN ADDITIONAL COST TO THE CLIENT

DRAWING SIGNED AND APPROVED BY:
PRINT NAME : SIGNATURE : DATE :

THE ART OF BUILDING
architecture
DESIGN CREATE INSPIRE

t: +44 (0)1509 891105
e: info@theartofbuilding.co.uk
w: theartofbuilding.co.uk

45, maplewell road
woodhouse eaves
leicestershire, le12 8rg